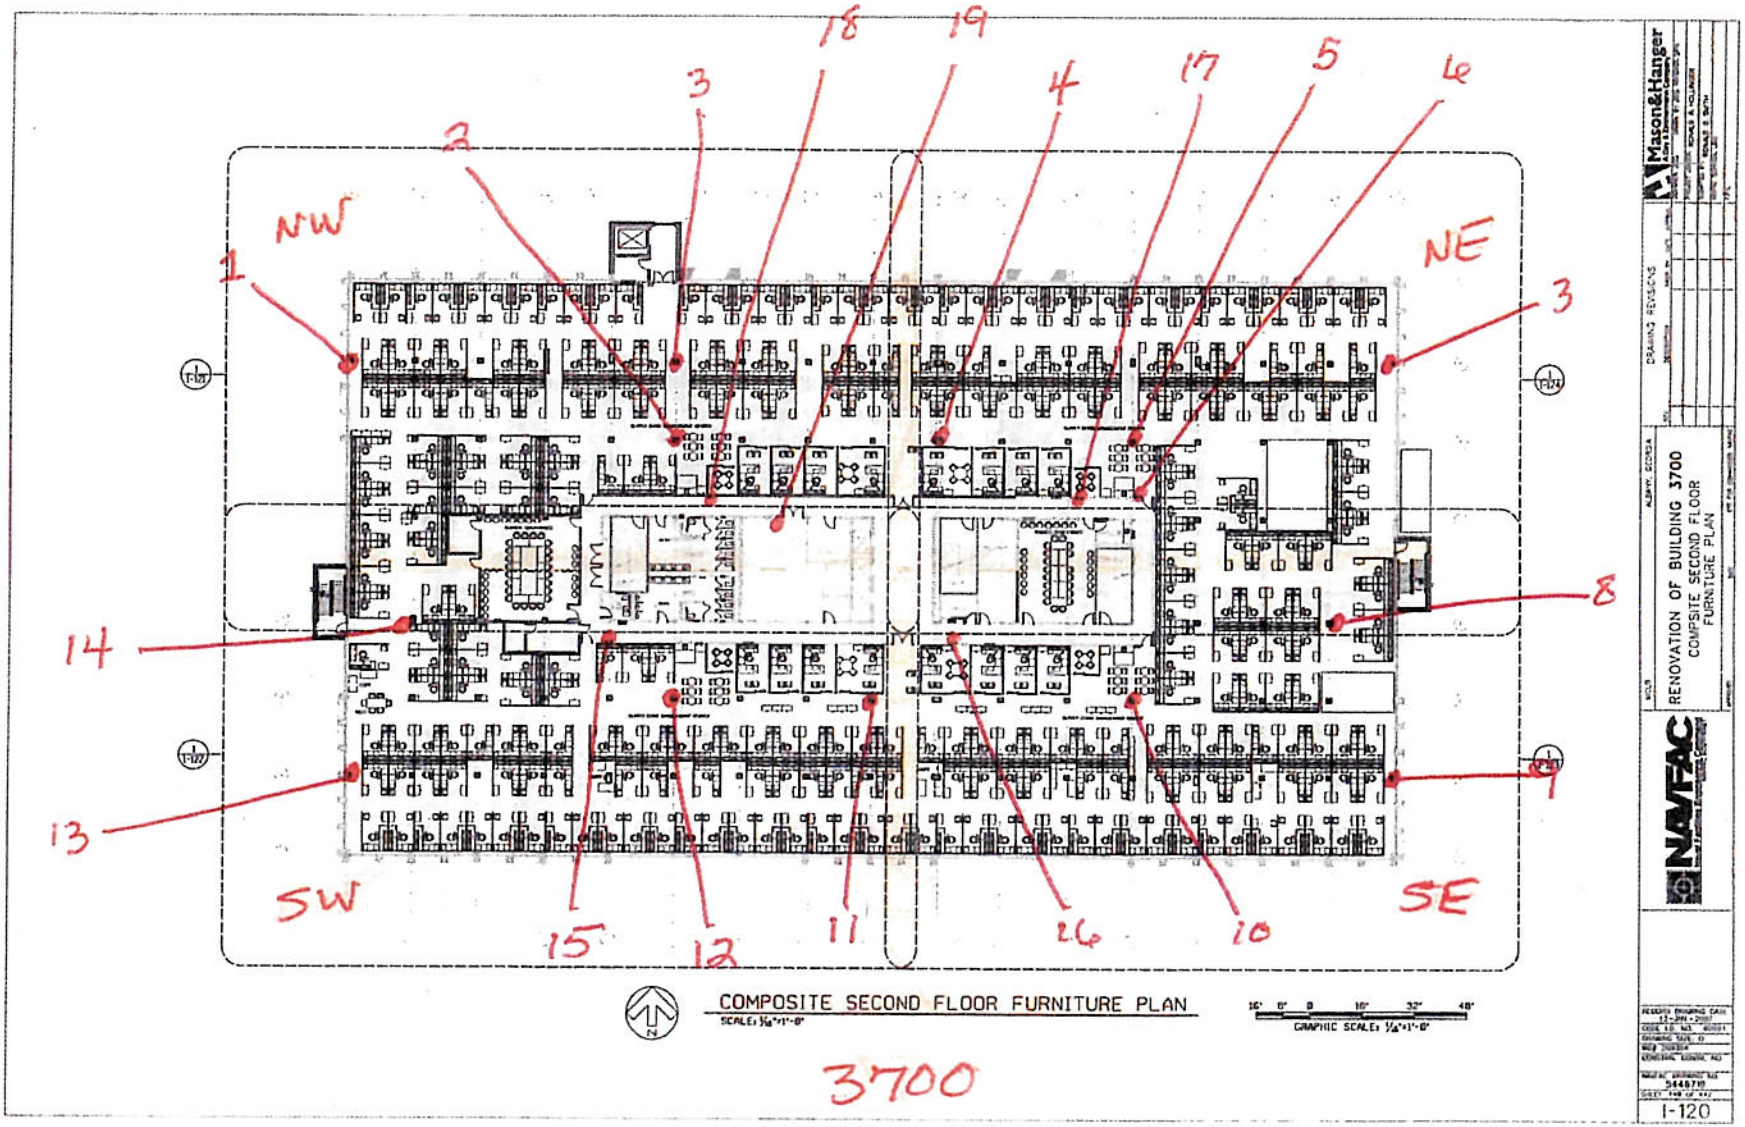
NW
NE
SW
SE
1
2
3
18
19
4
17
5
6
3
8
14
13
9
15
12
11
26
10
COMPOSITE SECOND FLOOR FURNITURE PLAN
SCALE: 3/16"=1'-0"
GRAPHIC SCALE: 1/16"=1'-0"
3700
Mason&Hanger
DRAWING REVISIONS
RENOVATION OF BUILDING 3700
COMPSITE SECOND FLOOR
FURNITURE PLAN
NAVFAC
1-120